DESIGN PUBLIC HEARING MAP

STIP PROJECT U-4714
F.A. PROJECT STPDA-1009(16)

MECKLENBURG AND UNION COUNTIES

EAST JOHN STREET-OLD MONROE ROAD
SR 1009 IMPROVEMENTS
FROM SR 3448-SR 3474 TO SR 1377
ROLL 1 OF 4

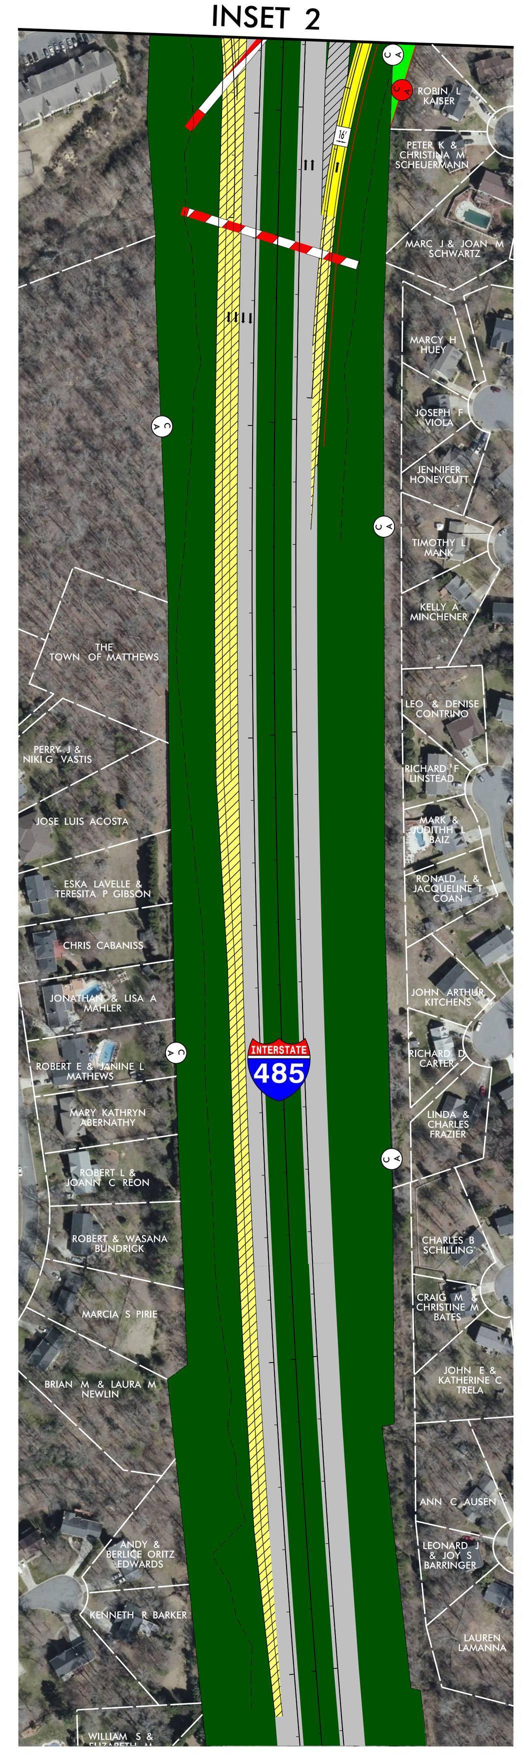

LEGEND

TYPICAL SECTION
E. JOHN ST AT TRADE ST

TYPICAL SECTION WITH SYMMETRICAL WIDENING
4-LANE SECTION w/ 8' MEDIAN

PRELIMINARY PLANS

DESIGN DATA

DIGITAL MOSAIC DATA

NAD 83

(ENGLISH)